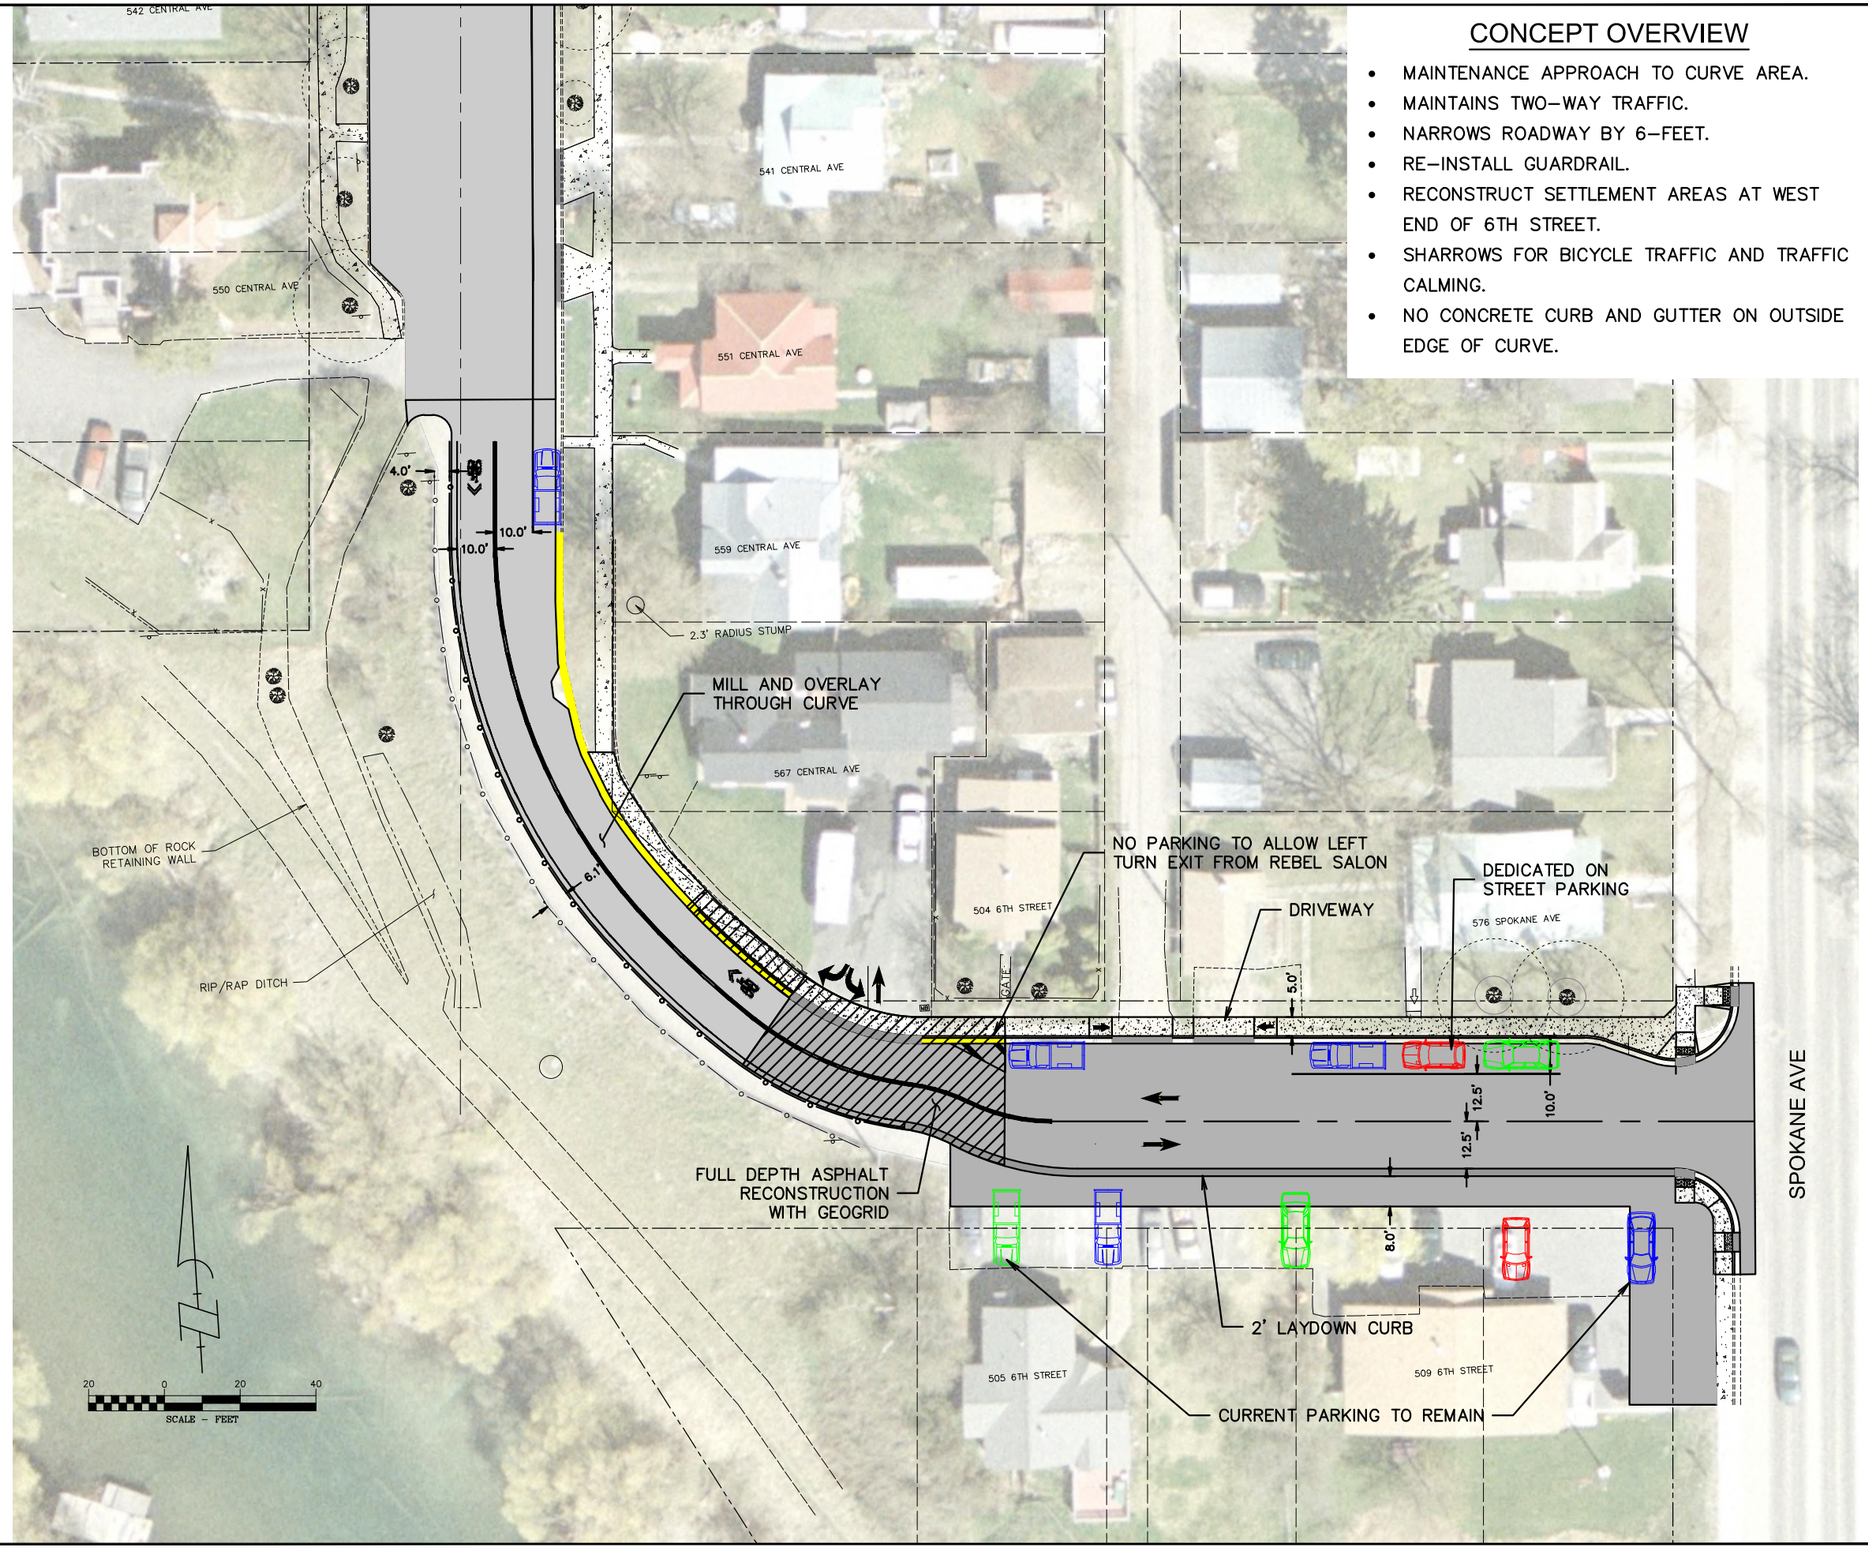

CONCEPT OVERVIEW

- MAINTENANCE APPROACH TO CURVE AREA.
- MAINTAINS TWO–WAY TRAFFIC.
- NARROWS ROADWAY BY 6–FEET.
- RE–INSTALL GUARDRAIL.
- RECONSTRUCT SETTLEMENT AREAS AT WEST END OF 6TH STREET.
- SHARROWS FOR BICYCLE TRAFFIC AND TRAFFIC CALMING.
- NO CONCRETE CURB AND GUTTER ON OUTSIDE EDGE OF CURVE.

WGM GROUP
WWW.WGMGROUP.COM

PRELIMINARY
PLOTTED: 3/29/19
SAVED: 3/29/19

TWO-WAY CONCEPT PLAN
CENTRAL AVE AND 6TH STREET IMPROVEMENTS
WHITEFISH, MONTANA

REVISIONS:

NO.	DESCRIPTION	DATE

PROJECT: 16–10–11.3
LAYOUT: CONCEPT
SURVEYED: WGM GROUP
DESIGN: JLG
DRAFT: EDI
APPROVE: ...
DATE:

MARCH 2019

SHEET 1 OF 1

FILE: W:\Projects\16101\CAD Data\Exhibits\16101.3CONCEPT3.dwg